BENALLA RURAL CITY
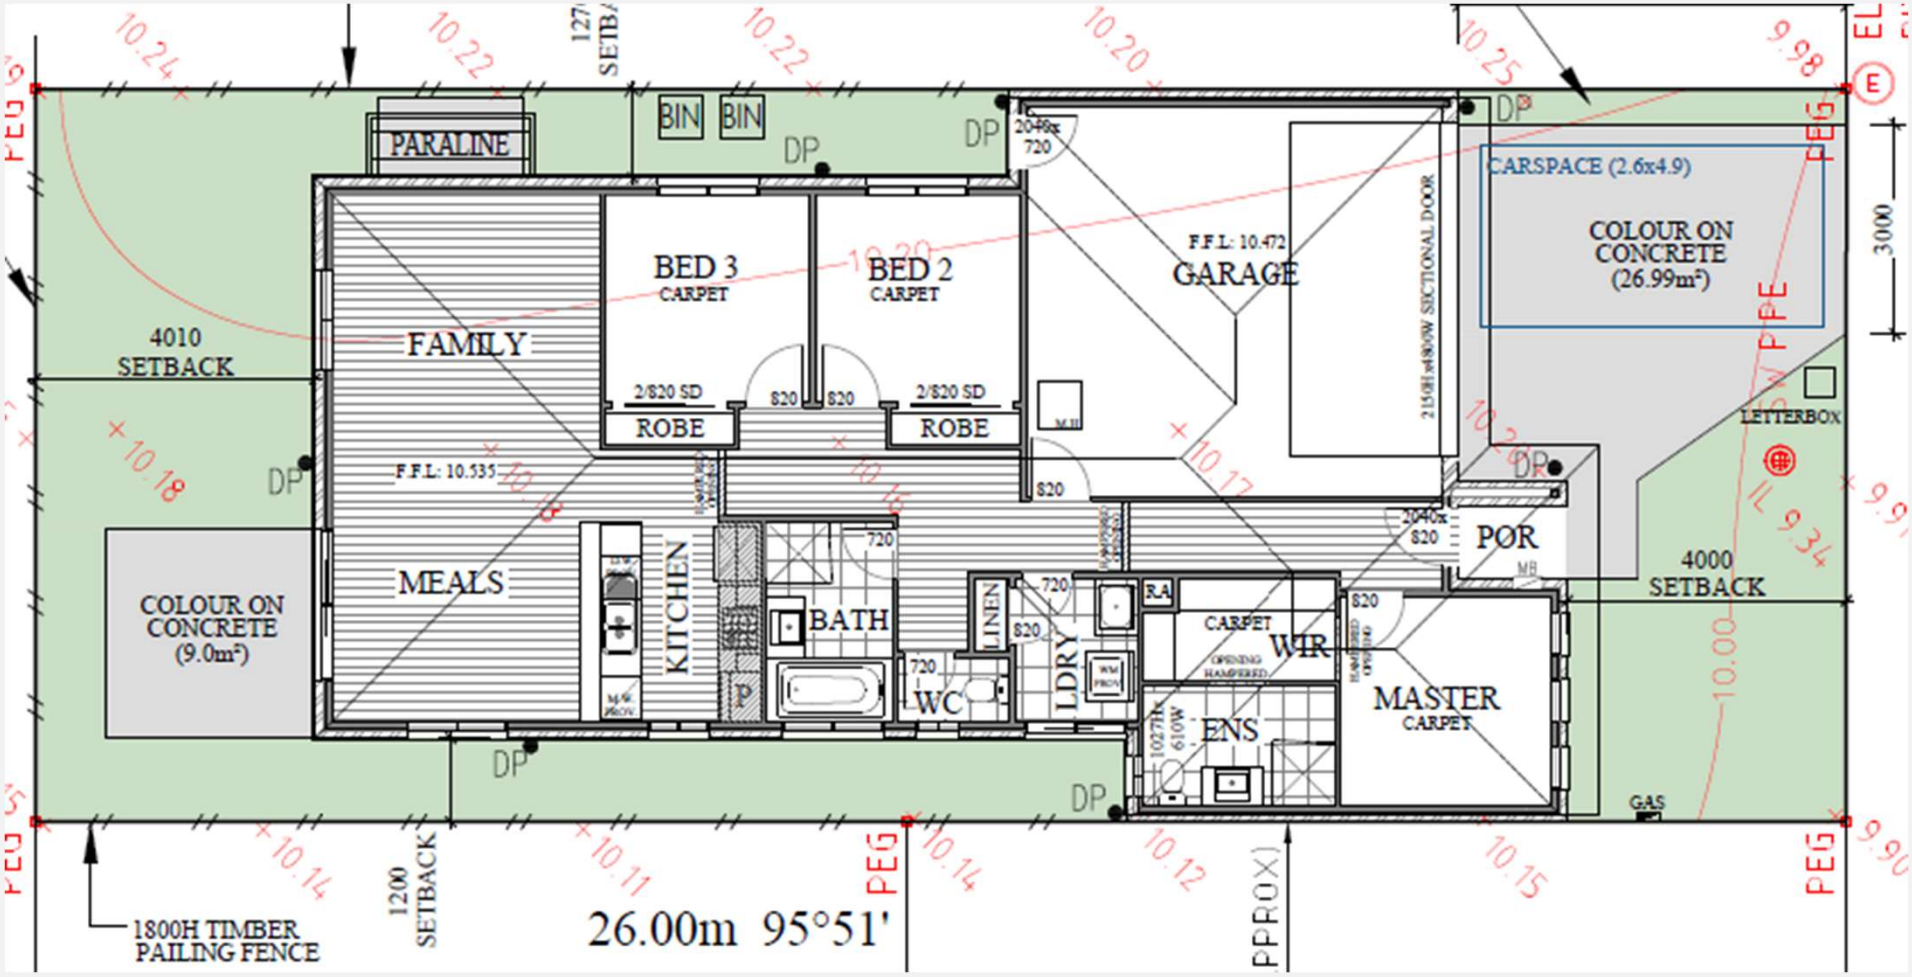
Example 3: Site Context and/or Layout Plan